



**NOTE:**

1. THE POLYETHYLENE SHEETING SHALL BE PROPERLY SECURED TO PREVENT BILLING.
2. ALL OPENINGS IN THE WALLS, FLOOR AND CEILING SHALL BE PROPERLY SEALED AIRTIGHT PRIOR TO INSTALLATION OF POLYETHYLENE COVERING.
3. IN NEW JERSEY ONLY ONE LAYER OF POLY SHALL BE INSTALLED ON WALLS AND SHALL OVERLAP THE FLOOR POLY BY AT LEAST 18".

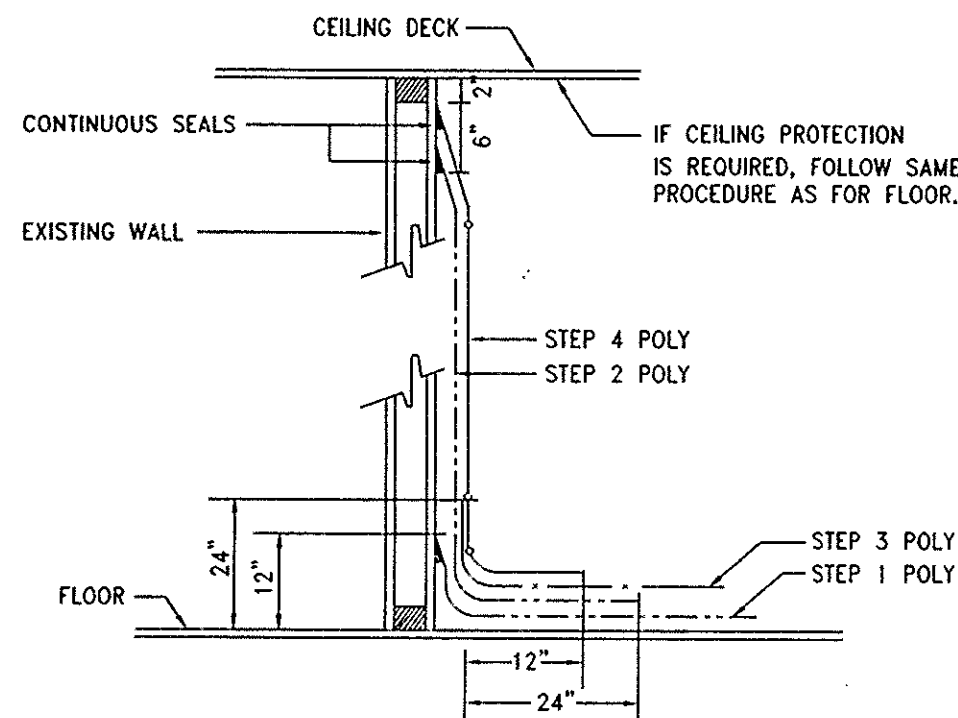

① **INSTALLATION OF POLYETHYLENE SHEETING ON WALLS & FLOOR**

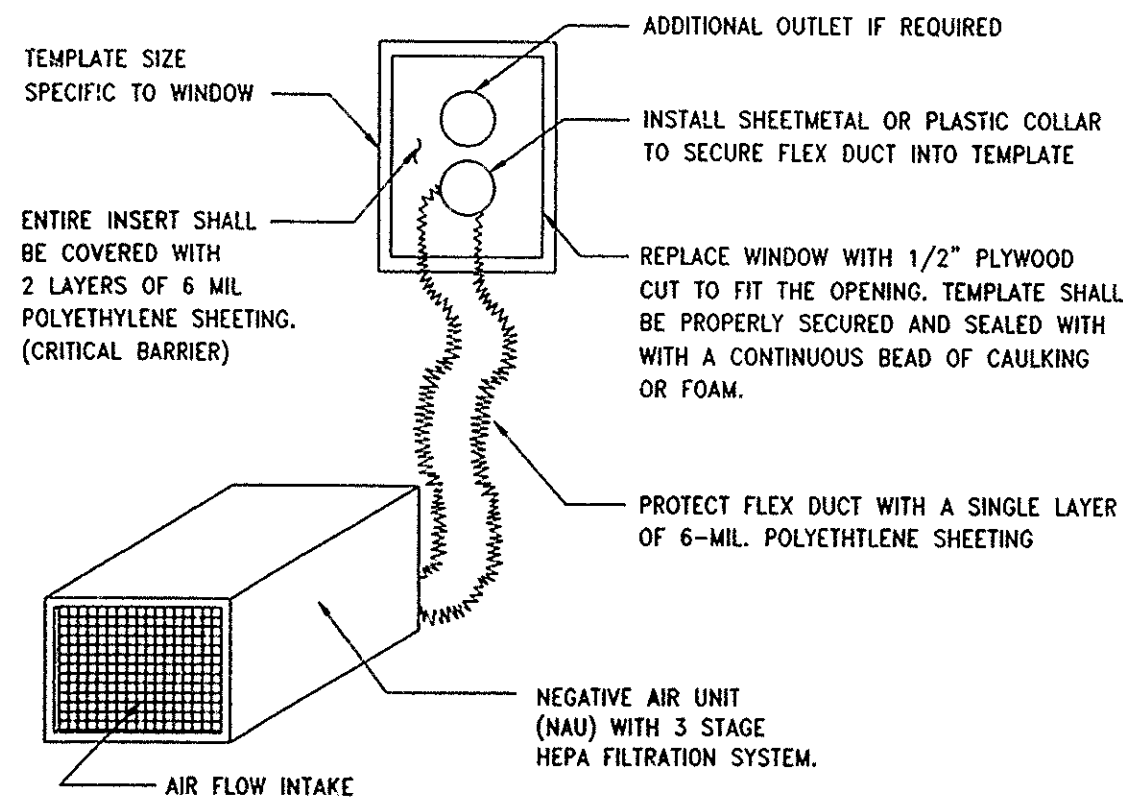

**NOTE:**  
EXHAUST AIR TO THE OUTSIDE OF THE BUILDING AND AWAY FROM OCCUPIED AREAS.  
AT NO TIME SHALL THE NEGATIVE PRESSURE VENTILATION UNIT EXHAUST WITHIN 50 FEET OF A RECEPTOR.


③ **NEGATIVE AIR FILTRATION SYSTEM**

**NOTE:**


1. ALL LUMBER, PLYWOOD, AND SCAFFOLD PLANKING AT THE WORK-SITE SHALL BE TREATED FIRE RETARDANT AND BEAR A U.L. DESIGNATED RATING FR-S.
2. ALL POLYETHYLENE SHEETING AT THE WORKSITE SHALL BE 6-MIL THICKNESS OR GREATER AND SHALL BEAR A FIRE RETARDANT DESIGNATION CONFORMING TO NFPA STANDARD 701, "LARGE SCALE FLAMMABILITY TEST".
3. ACCESS TUNNELS AND DECONTAMINATION ENCLOSURES THAT MUST WITHSTAND LIVE LOADS SHALL BE DESIGNED IN ACCORDANCE WITH APPLICABLE CODES. DRAWINGS SIGNED AND SEALED BY A PROFESSIONAL ENGINEER, LICENSED IN THE STATE WHERE THE WORK IS TO BE PERFORMED, SHALL BE SUBMITTED TO THE ENGINEER PRIOR TO THE START OF WORK.
4. WALK-OFF PAN IS FOR NEW YORK OPERATIONS ONLY.

**NOTE:**

1. ISOLATION BARRIER PARTITION SHALL BE PROPERLY SECURED. ALL JOINTS AND SEAMS SHALL BE CAULKED AND SEALED AIR AND WATERTIGHT.
2. DRAWINGS SHOWING STRUCTURAL AND SHORING DETAILS OF ISOLATION BARRIER PARTITIONS SHALL BE SUBMITTED TO THE ENGINEER PRIOR TO THE START OF THE WORK.

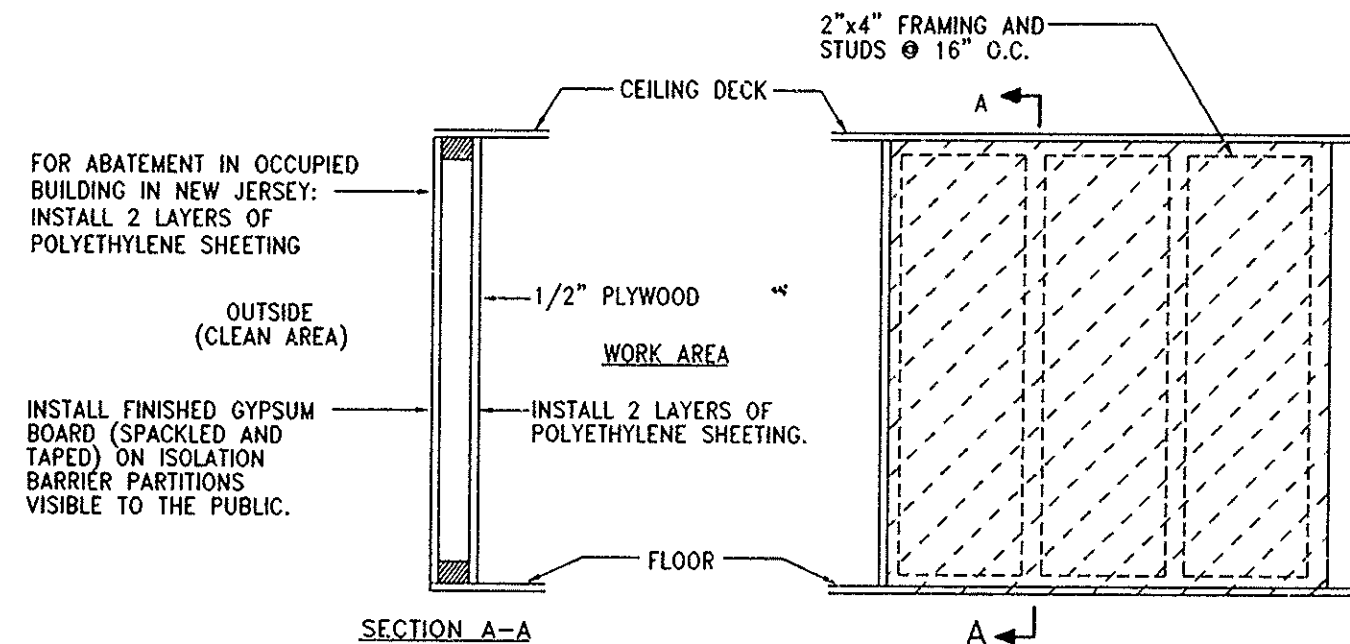

② **ISOLATION BARRIER PARTITION**

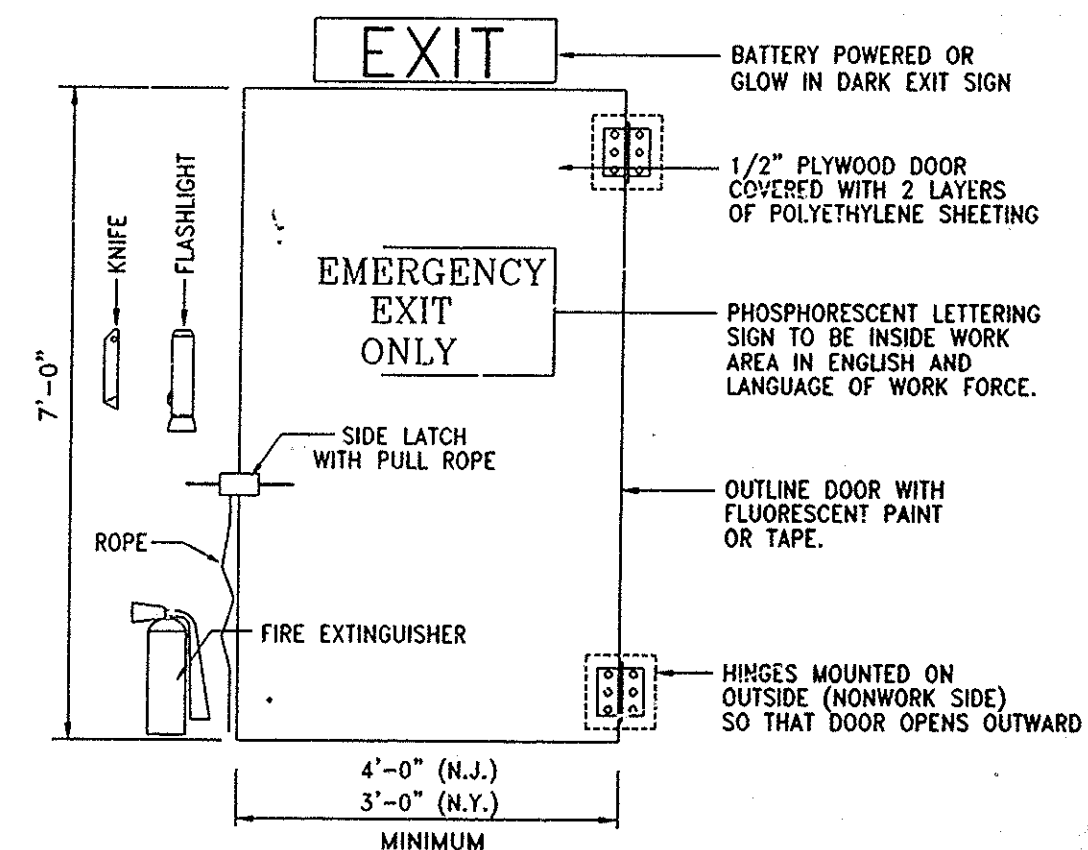

④ **EMERGENCY EXIT (WORKER'S SIDE)**

BEFORE WORK MAY COMMENCE IN ANY WORK AREA, CONTRACTOR SHALL SUBMIT TO THE ENGINEER A DIMENSIONED DRAWING SHOWING ALL EMERGENCY EXIT LOCATIONS FROM THE WORK AREA.

I HEREBY CERTIFY THAT THIS IS A TRUE AND CORRECT COPY OF ONE OF THE CONTRACT DRAWINGS CONSTITUTING A PART OF CONTRACT NO. WTC-802.071 IN THE FORM IN WHICH SAID DRAWINGS EXISTED AT THE TIME THE SAID CONTRACT WAS EXECUTED BY THE PARTIES.  
DATE: 6/22/95 *Sultan A. Islam* SPEC. WRITER  
DATE: 8/15/95 *Peter K. Jurewicz* ENGINEER OF DESIGN

224 of 224

**THE PORT AUTHORITY**  
NEW YORK, NEW YORK

*Monica Kishner* 4/13/95  
CHIEF ENGINEER, NEW YORK

*Peter K. Jurewicz*  
ENGINEER OF DESIGN

No.	Date	Project	Approved
		Engineering Department	
		Design Division	
		<b>THE WORLD TRADE CENTER</b>	
		<b>ELECTRICAL/HVAC UPGRADE PROGRAM</b>	

Title  
**TOWERS ONE AND TWO**  
**ASBESTOS ABATEMENT STANDARD DETAILS**  
**SHEET 2**

L.A.V.	L.R.U.	L.A.V.
Designed by	Drawn by	Checked by
Date 5/1/95	Scale N.T.S.	
Contract Number	Drawing Number	
WTC-802.071	EA-13	